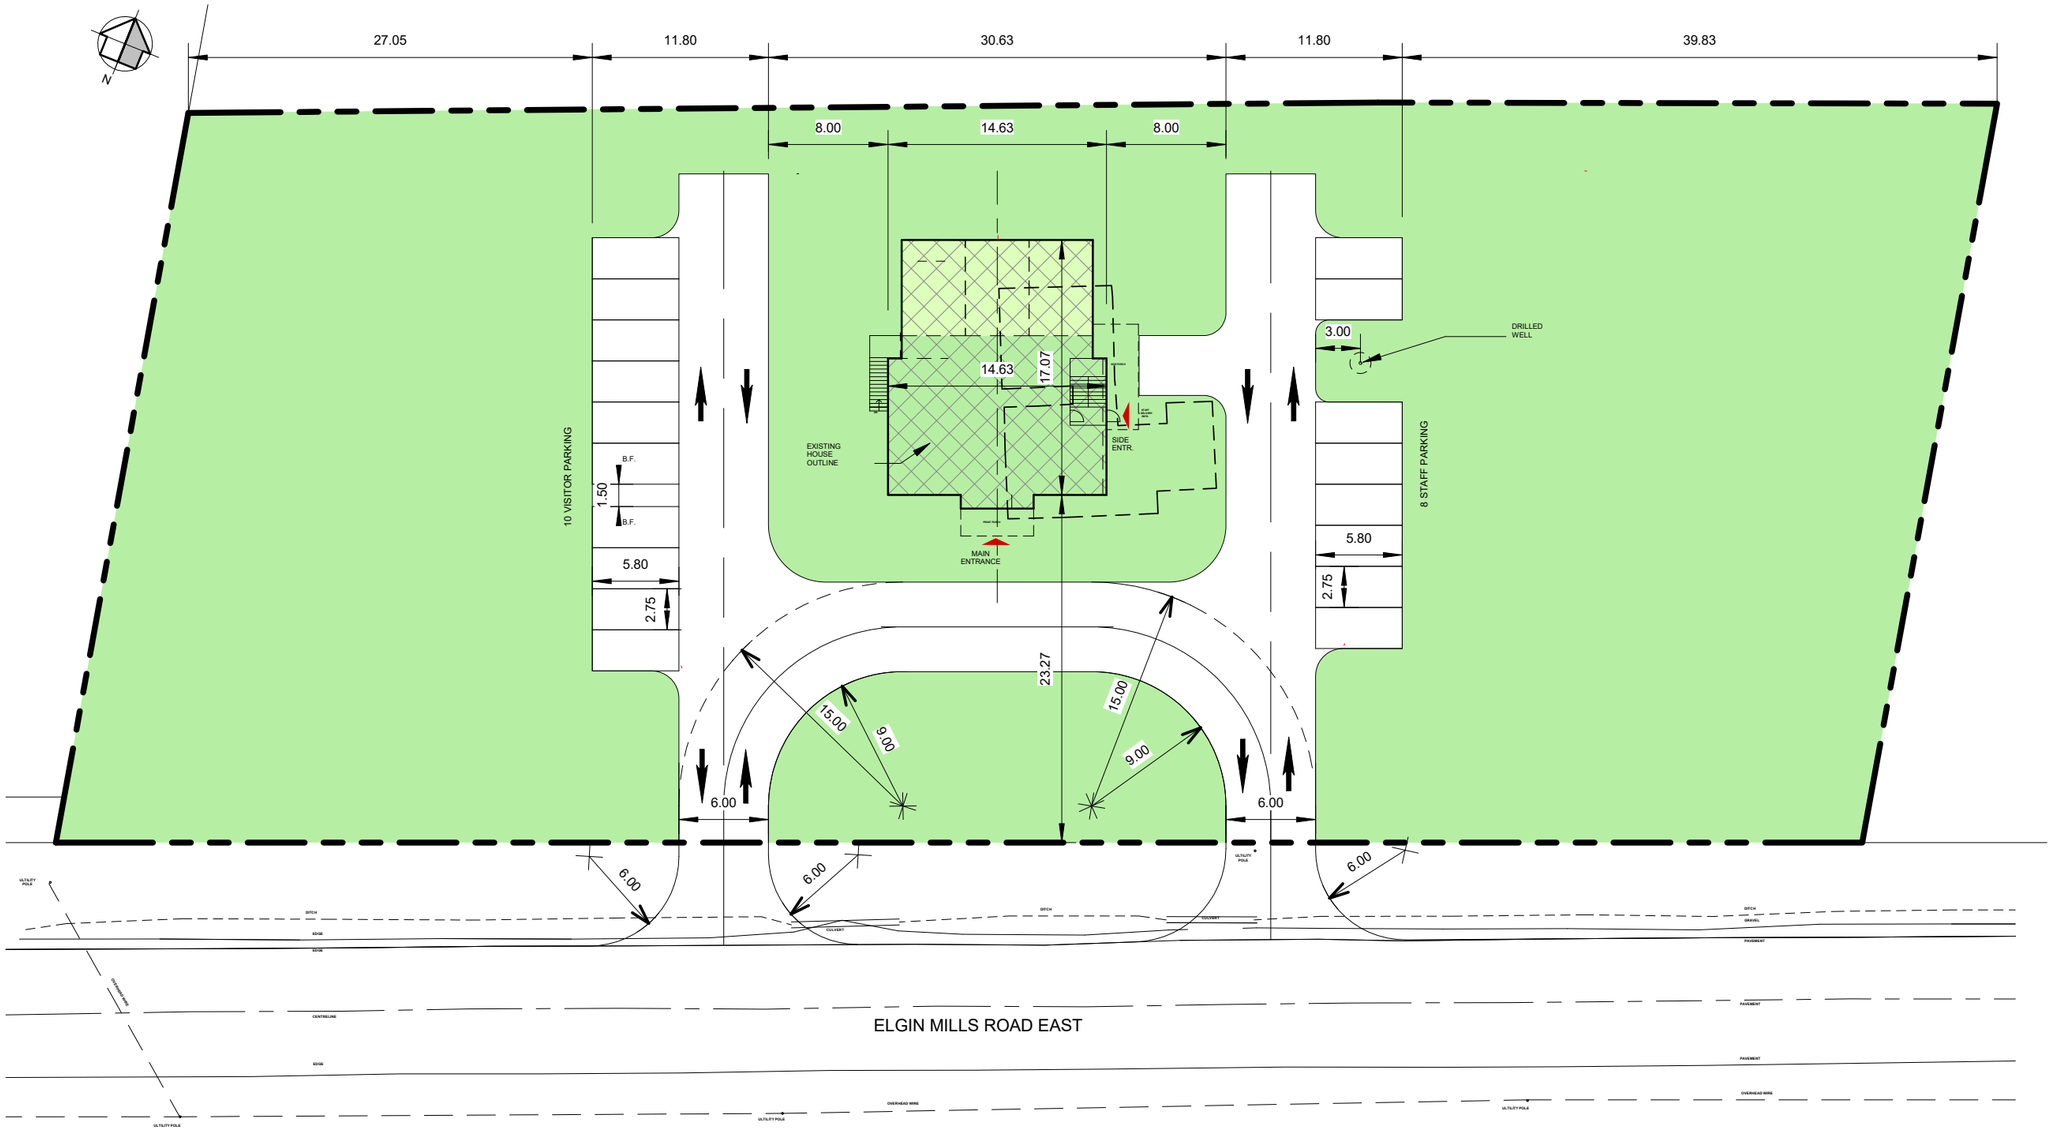

SITE PLAN

SCALE= 1:400

FEB 10, 2026

1 SITE PLAN

1 : 400

No	Description	Date	By

7672 Elgin Mills Rd E,
Markham, ON

##

Lavallee Property

DAVID JOHNSTON ARCHITECT

No. 8 Maple Lane
Uxbridge, Ontario, L9P 0B2
Tel: (416) 479 - 9696
Fax: (416) 479 - 9696

EVERGREEN

Drawn by	Author
Date	FEB 05, 2026
Scale	1 : 400
Project Number	250513
DRAWING NAME	SITE PLAN
SHEET NUMBER	A-1.0

U:\25server\25015 - 7672 Elgin Mills Hospice\00 Revit & AutoCAD\25015 - 7672 Elgin Mills Rd E, Markham, 2026-02-09.rvt

2/9/2026 9:50:42 PM